



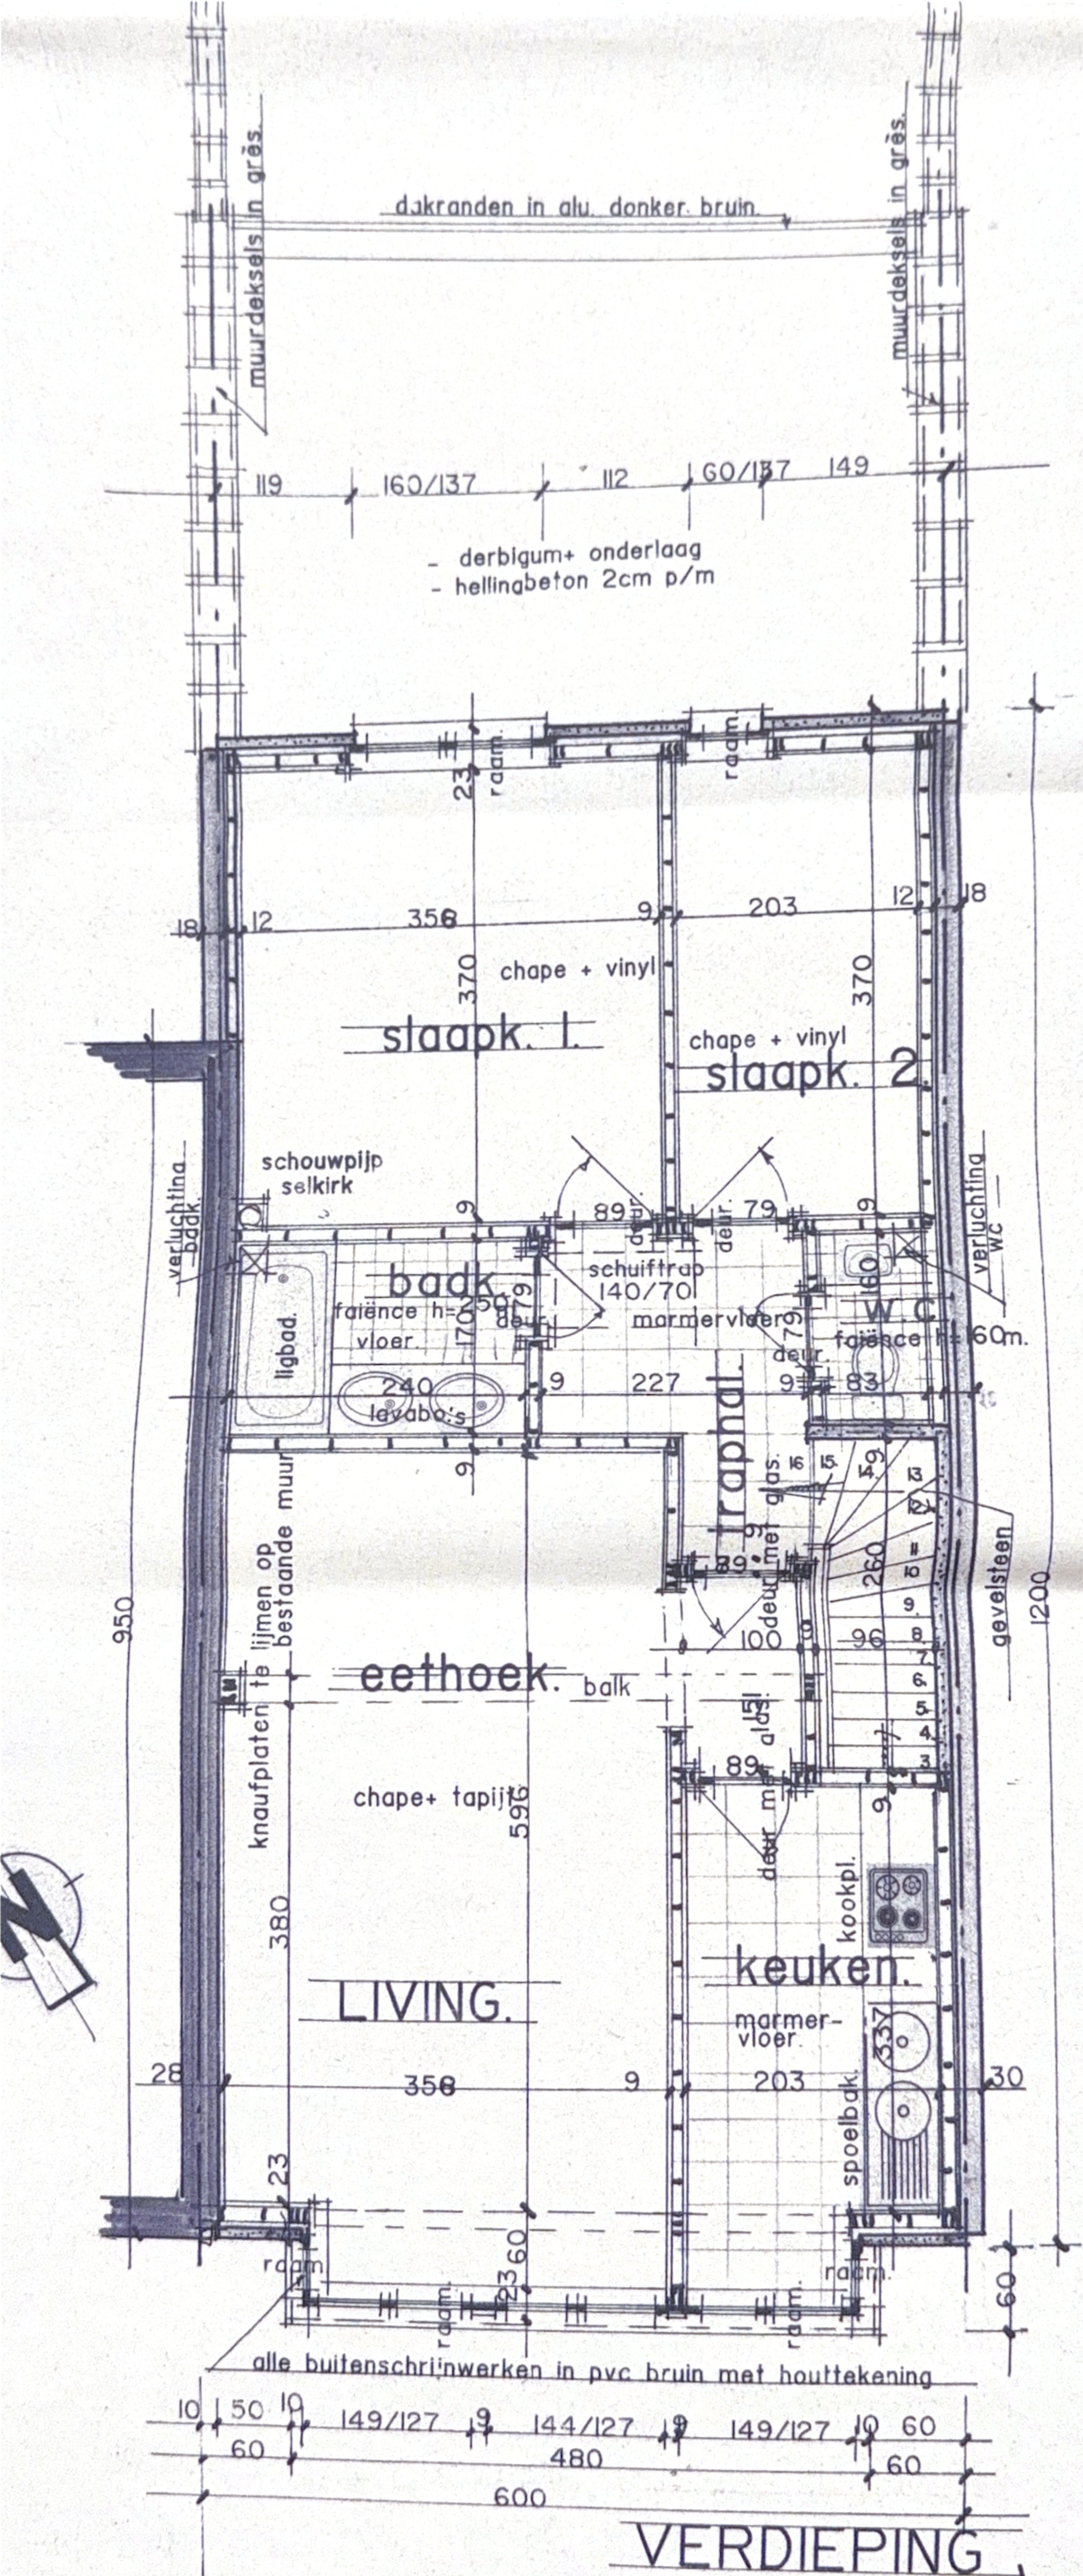

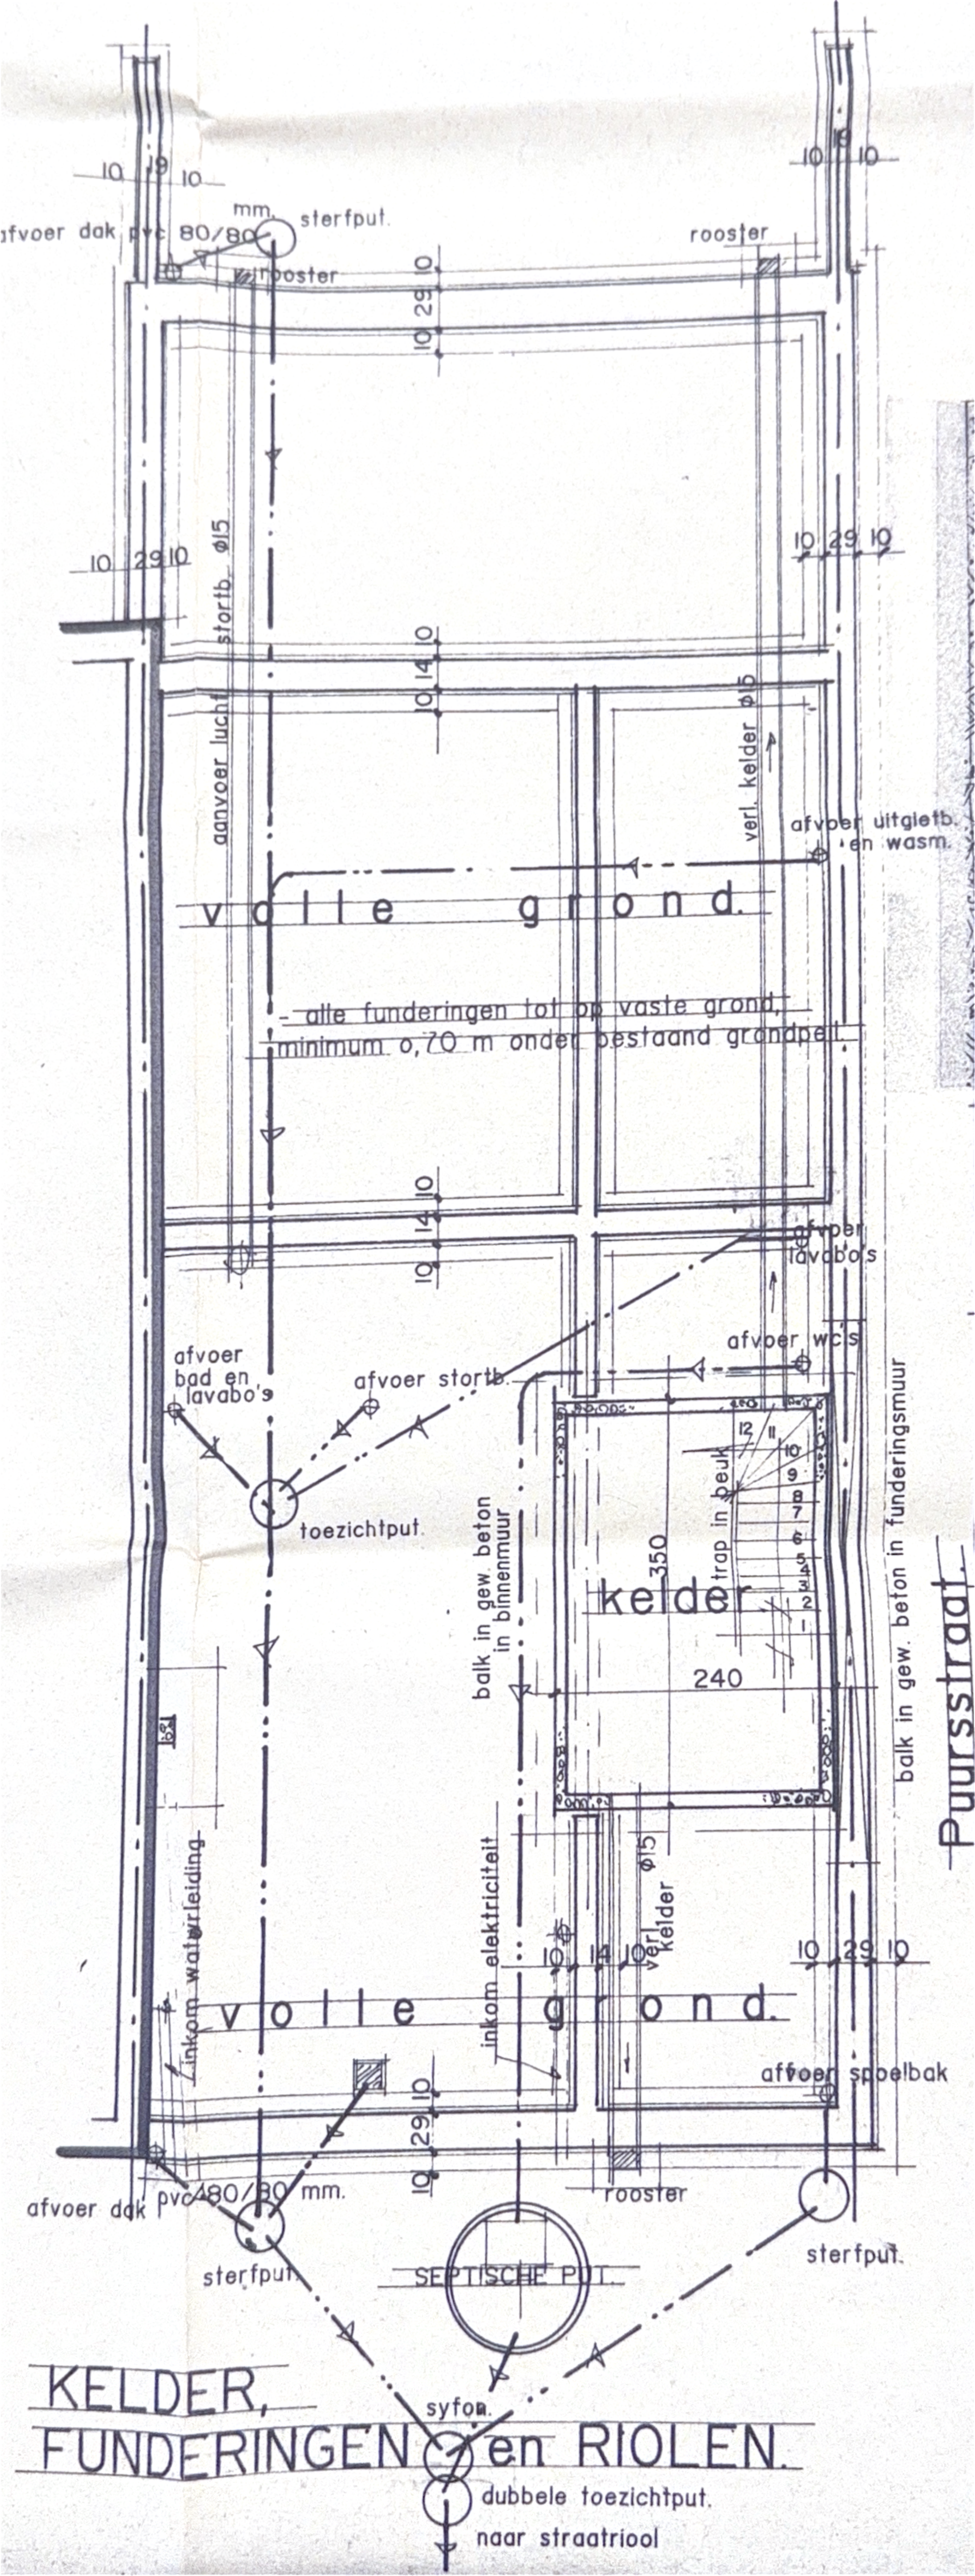







Puursstraat.



